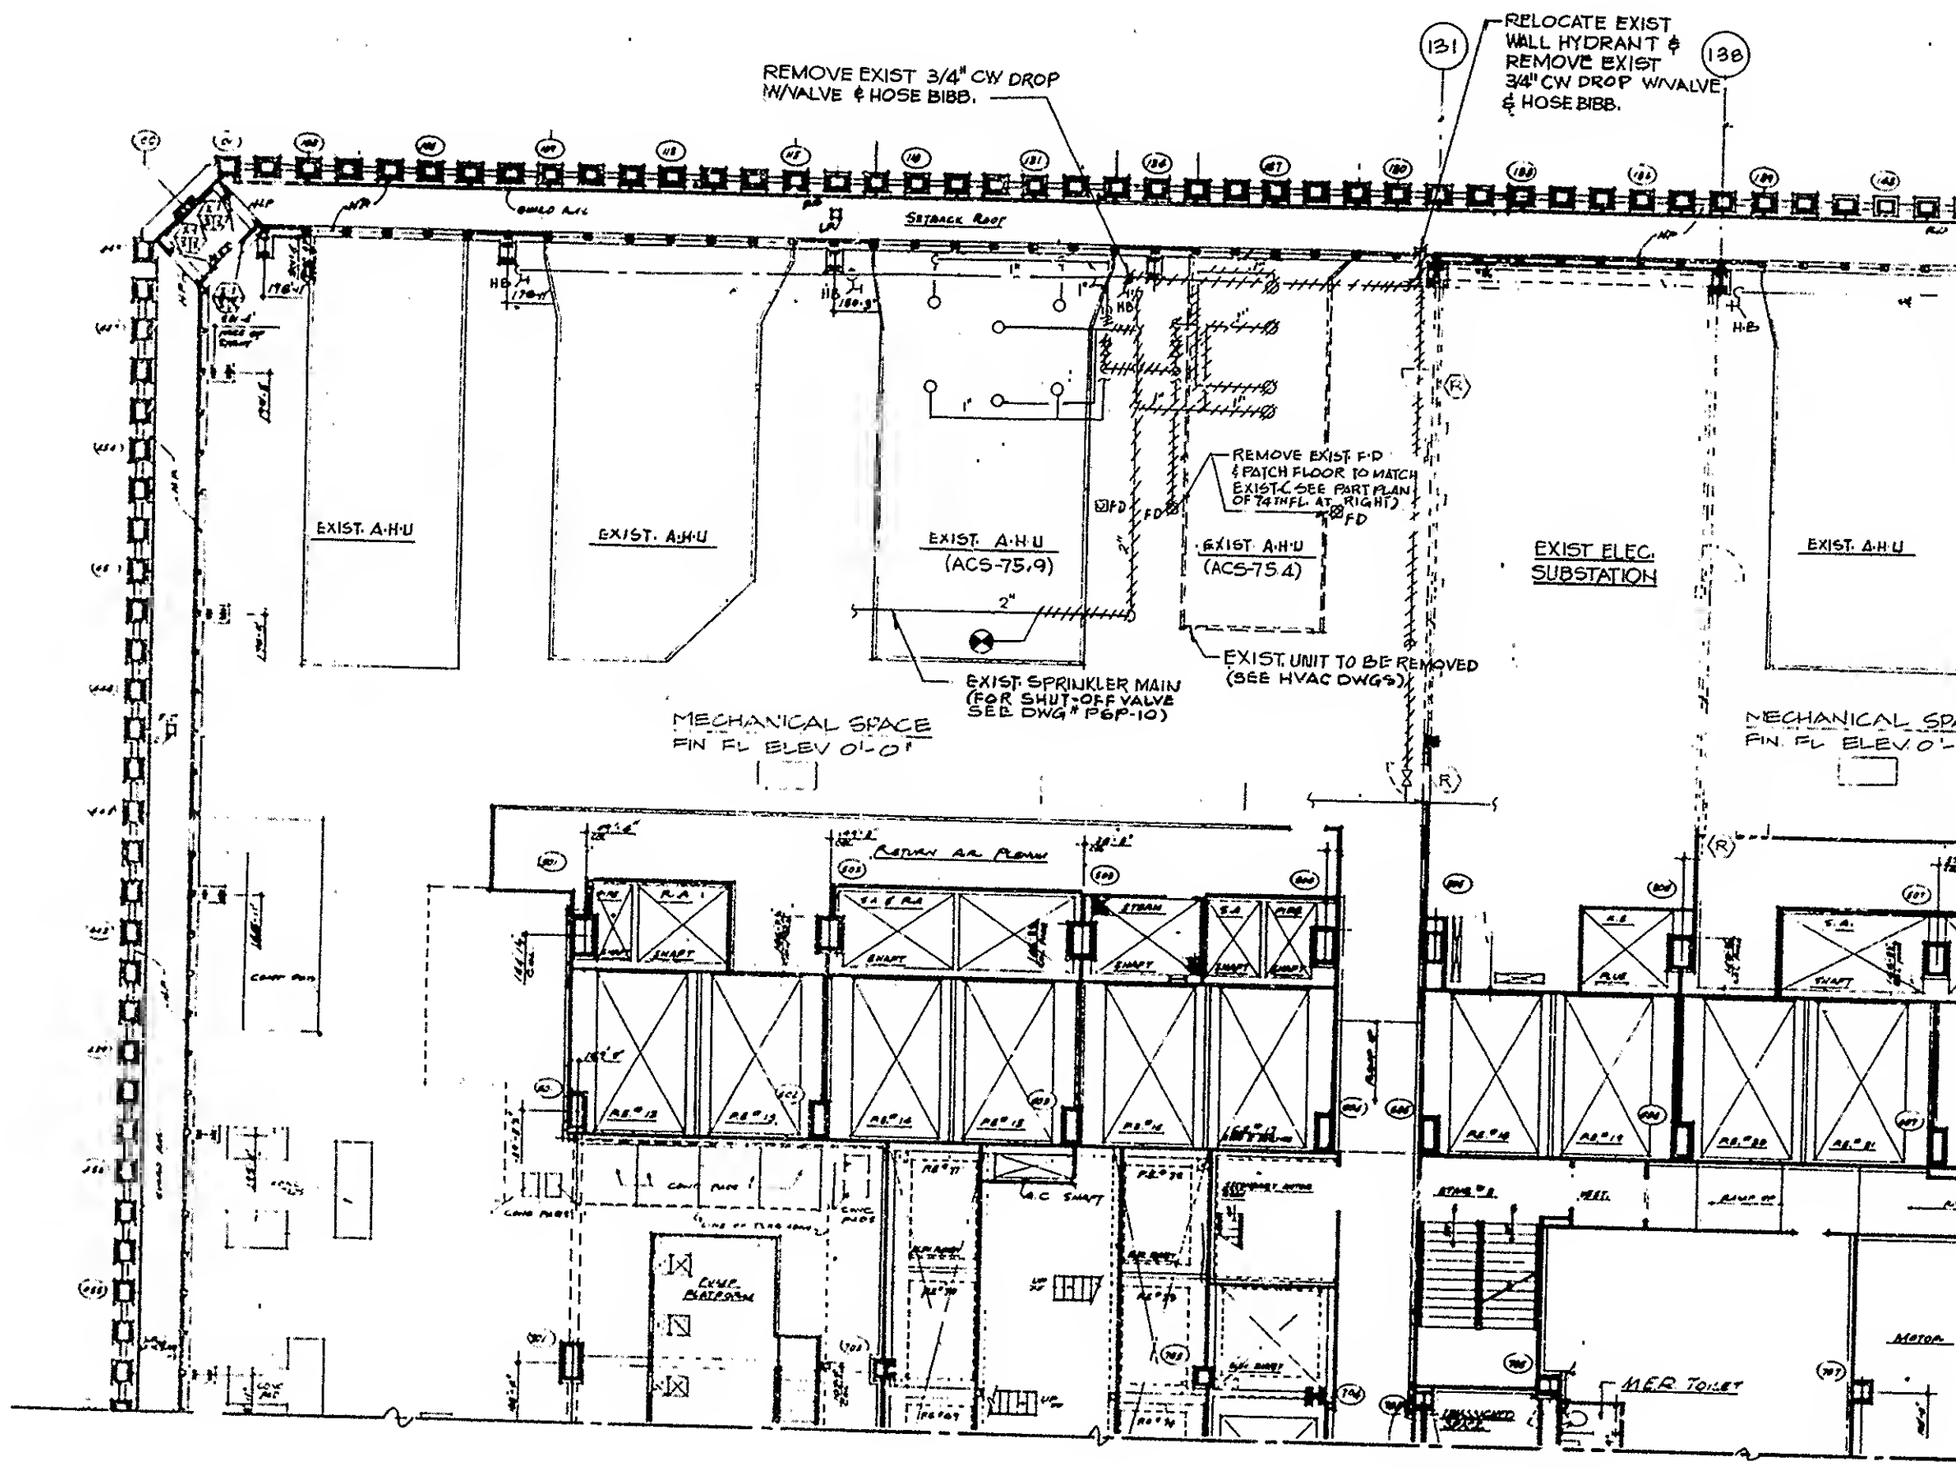

PART PLAN – 75TH FLOOR

SCALE: 1/8" = 1'-0"

I HEREBY CERTIFY THAT THIS IS
COPY OF ONE OF THE CONTR
STITUTING A PART OF CONTRA
IN THE FORM IN WHICH SAID
THE TIME THE SAID CONTRAC
THE PARTIES.

DATE 6/22/95

DATE 8/15/95 Peter

ENGINE